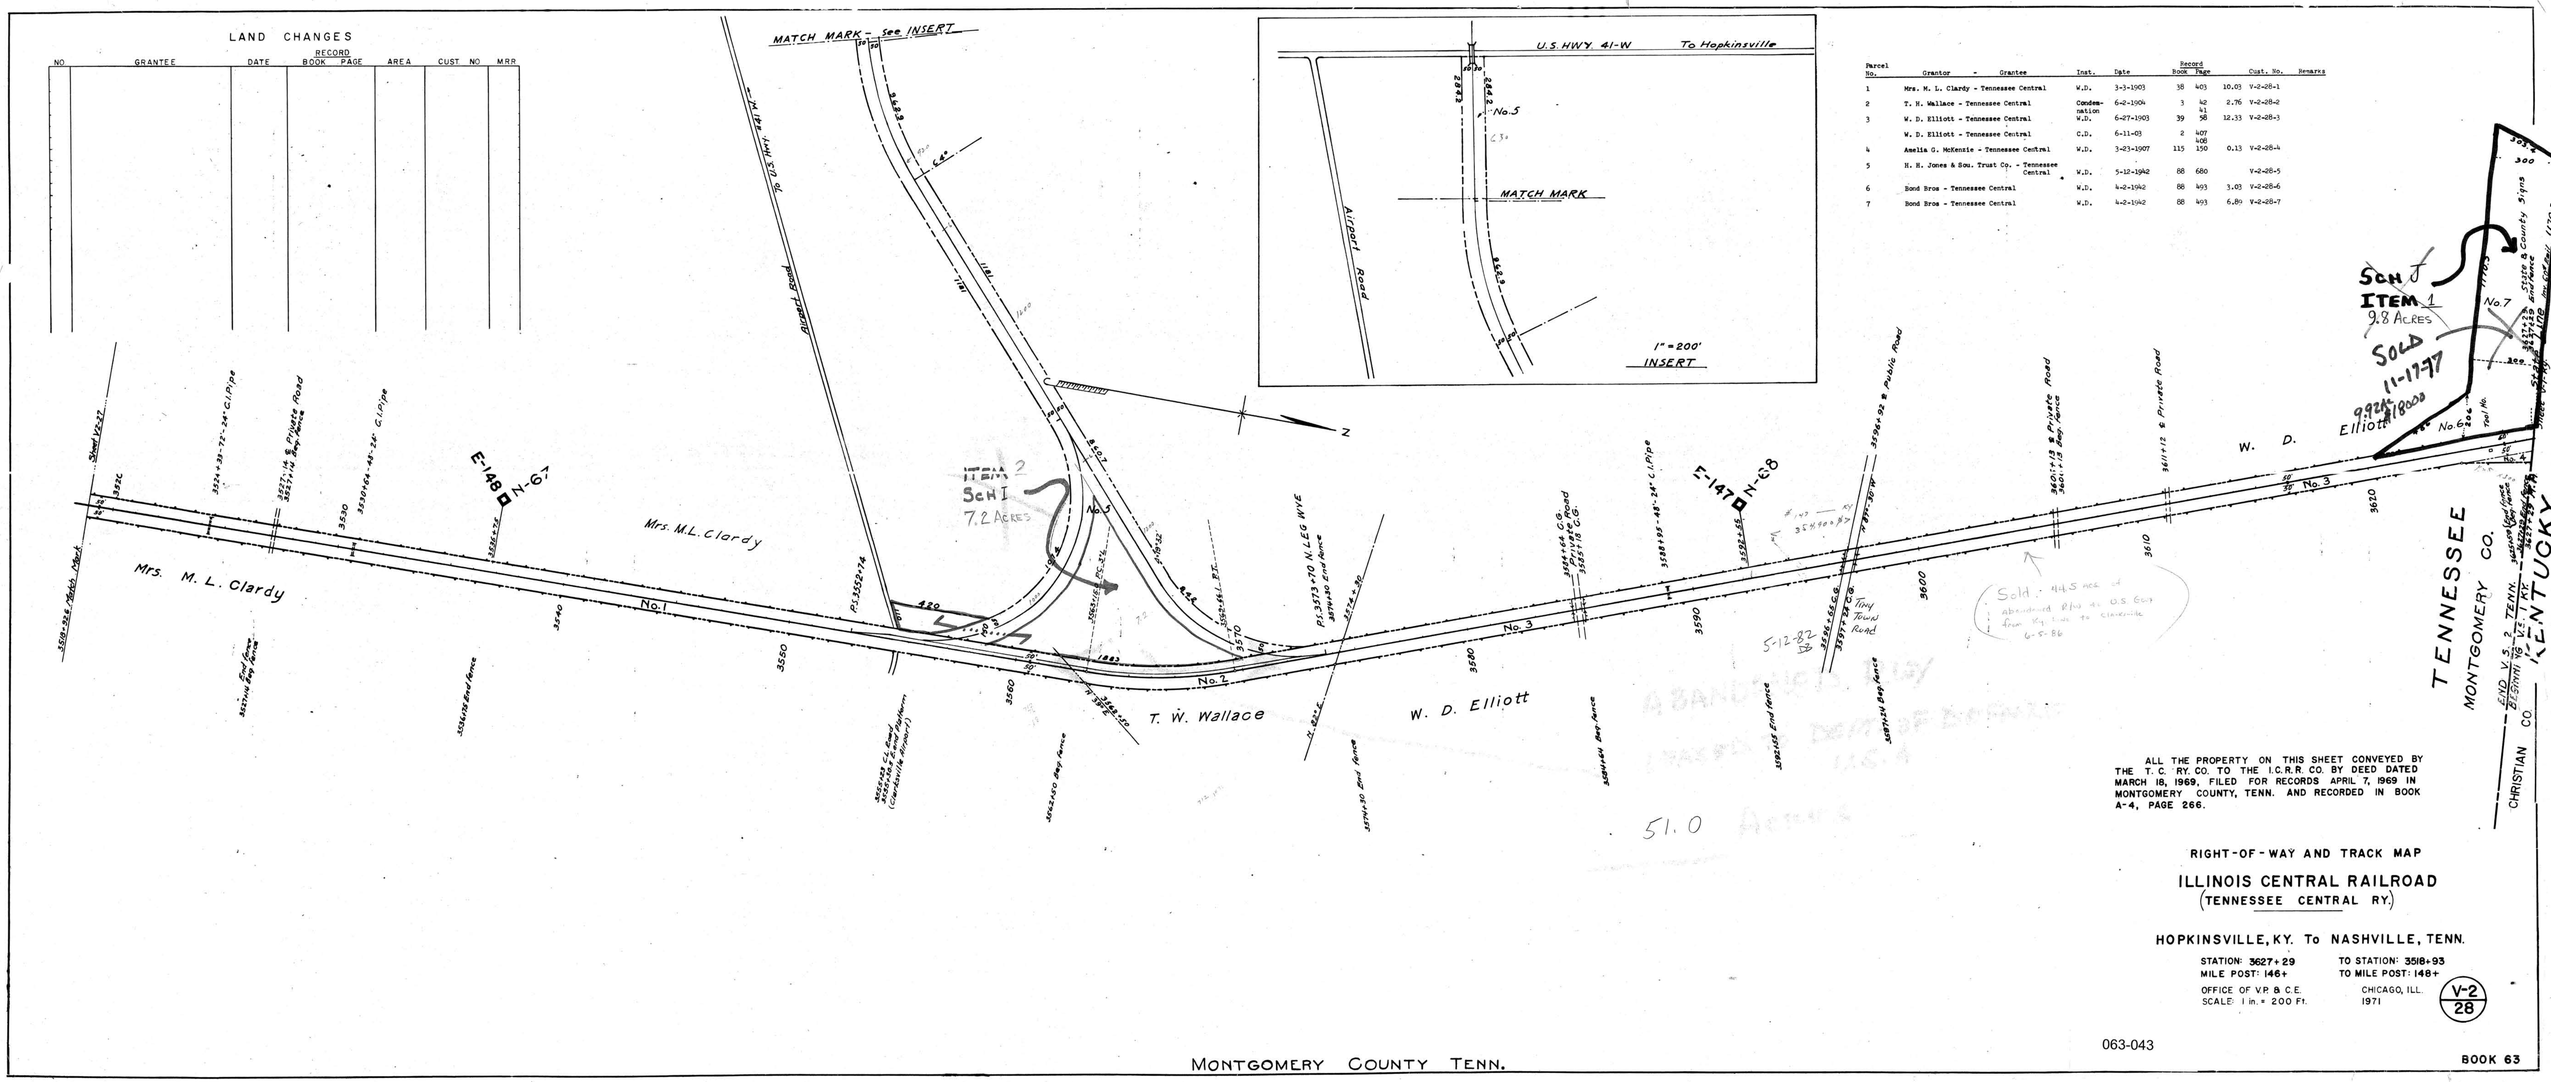

Parcel No.	Grantor - Grantee	Inst.	Date	Record Book	Record Page	Cust. No.	Remarks
1	Mrs. M. L. Clardy - Tennessee Central	W.D.	3-3-1903	38	403	10.03	V-2-28-1
2	T. H. Wallace - Tennessee Central	Condemnation	6-2-1904	3	42 41	2.76	V-2-28-2
3	W. D. Elliott - Tennessee Central	W.D.	6-27-1903	39	58	12.33	V-2-28-3
	W. D. Elliott - Tennessee Central	C.D.	6-11-03	2	407 408		
4	Amelia G. McKenzie - Tennessee Central	W.D.	3-23-1907	115	150	0.13	V-2-28-4
5	H. H. Jones & Sou. Trust Co. - Tennessee Central	W.D.	5-12-1942	88	680		V-2-28-5
6	Bond Bros - Tennessee Central	W.D.	4-2-1942	88	493	3.03	V-2-28-6
7	Bond Bros - Tennessee Central	W.D.	4-2-1942	88	493	6.89	V-2-28-7

ALL THE PROPERTY ON THIS SHEET CONVEYED BY THE T. C. RY. CO. TO THE I.C.R.R. CO. BY DEED DATED MARCH 18, 1969, FILED FOR RECORDS APRIL 7, 1969 IN MONTGOMERY COUNTY, TENN. AND RECORDED IN BOOK A-4, PAGE 266.

RIGHT-OF-WAY AND TRACK MAP

ILLINOIS CENTRAL RAILROAD
(TENNESSEE CENTRAL RY.)

HOPKINSVILLE, KY. To NASHVILLE, TENN.

STATION: 3627+29 TO STATION: 3518+93
MILE POST: 146+ TO MILE POST: 148+

OFFICE OF V.P. & C.E. CHICAGO, ILL.
SCALE: 1 in. = 200 Ft. 1971

V-2
28

063-043

MONTGOMERY COUNTY TENN.

BOOK 63